LEGEND

- 2'X4' LIGHT FIXTURE
- EXISTING SURFACE MOUNTED LIGHT FIXTURE
- EXISTING RECESSED CAN LIGHT
- EXISTING VANITY LIGHT FIXTURE
- EXISTING UNDER CABINET LIGHT FIXTURE
- EXISTING EXHAUST FAN TO REMAIN
- 2'X4' LAY IN CEILING TILE
- EXISTING WALL-MOUNTED EXIT SIGN TO REMAIN
- EXISTING CEILING-MOUNTED EXIT SIGN TO REMAIN. ARROWS INDICATE DIRECTION OF CHEVRONS. COLORED QUADRANTS INDICATE SIDES OF EXIT SIGNS WITH TEXT.

SHEET NOTES

1. ALL NEW HVAC GRILLS & REGISTERS TO BE PAINTED WHITE.
2. ALL EXISTING HVAC GRILLS & REGISTERS TO BE REMOVED, INSPECTED, CLEANED & REPAIRED OR REPLACED AS NECESSARY.
3. PROVIDE A/C SLOT DIFFUSERS AT PERIMETER STOREFRONT WINDOWS & DOORS PER MEP PLANS.
4. PROVIDE AS REQUIRED ALL BUILDING STANDARD EMERGENCY LIGHTING, HANDICAP LIGHTING, ALARMS, SMOKE AND FIRE DETECTION SYSTEMS TO GOVERNING CODES, T.A.S. AND A.D.A. SPECIFICATIONS.
5. PROVIDE AS REQUIRED ALL FIRE ALARM, INTERCOM, HANDICAP AND SAFETY SYSTEMS.
6. ALL LIGHT FIXTURES TO BE CENTERED WITHIN CEILING TILE U.N.O.
7. RE: MEP DRAWINGS FOR THE LOCATION OF ALL LIGHT FIXTURES WITH EMERGENCY BALLASTS.
8. ALL EXISTING LIGHT FIXTURES TO BE REMOVED / RELOCATES ARE TO BE STORED AT THE DIRECTION OF THE TENANT FOR POSSIBLE FUTURE USE. DO NOT THROW AWAY ANY EXISTING LIGHT FIXTURES.

SHEET KEYS

1 ALL LIGHT FIXTURES ARE TO REMAIN IN EXISTING CEILING FEATURES.

SYMBOL	MANUFACTURER AND MODEL NO.	VOLTS	LAMPS	DESCRIPTION AND REMARKS
EL-1	-	-	-	EXISTING LIGHT FIXTURE TO REMAIN.
L1	-	-	-	2' X 4' FLUORESCENT FIXTURE TO MATCH EXISTING
EXIT SIGNS	EXISTING EXIT SIGNS	-	-	EXISTING EXIT SIGNS TO REMAIN

03 LIGHT/FAN FIXTURE SCHEDULE

NOT TO SCALE

SYMBOL	DESCRIPTION	MNFR.	FINISH	SIZE	COLOR	REMARKS
C1	ACOUSTICAL CEILING	-	-	24" X 48" X 1-1/8" THICK	-	NEW CEILING GRID & ACOUSTICAL CEILING TILE TO MATCH EXISTING
EX	EXISTING CEILING	-	-	-	-	EXISTING CEILING TO REMAIN

02 CEILING TYPES

NOT TO SCALE

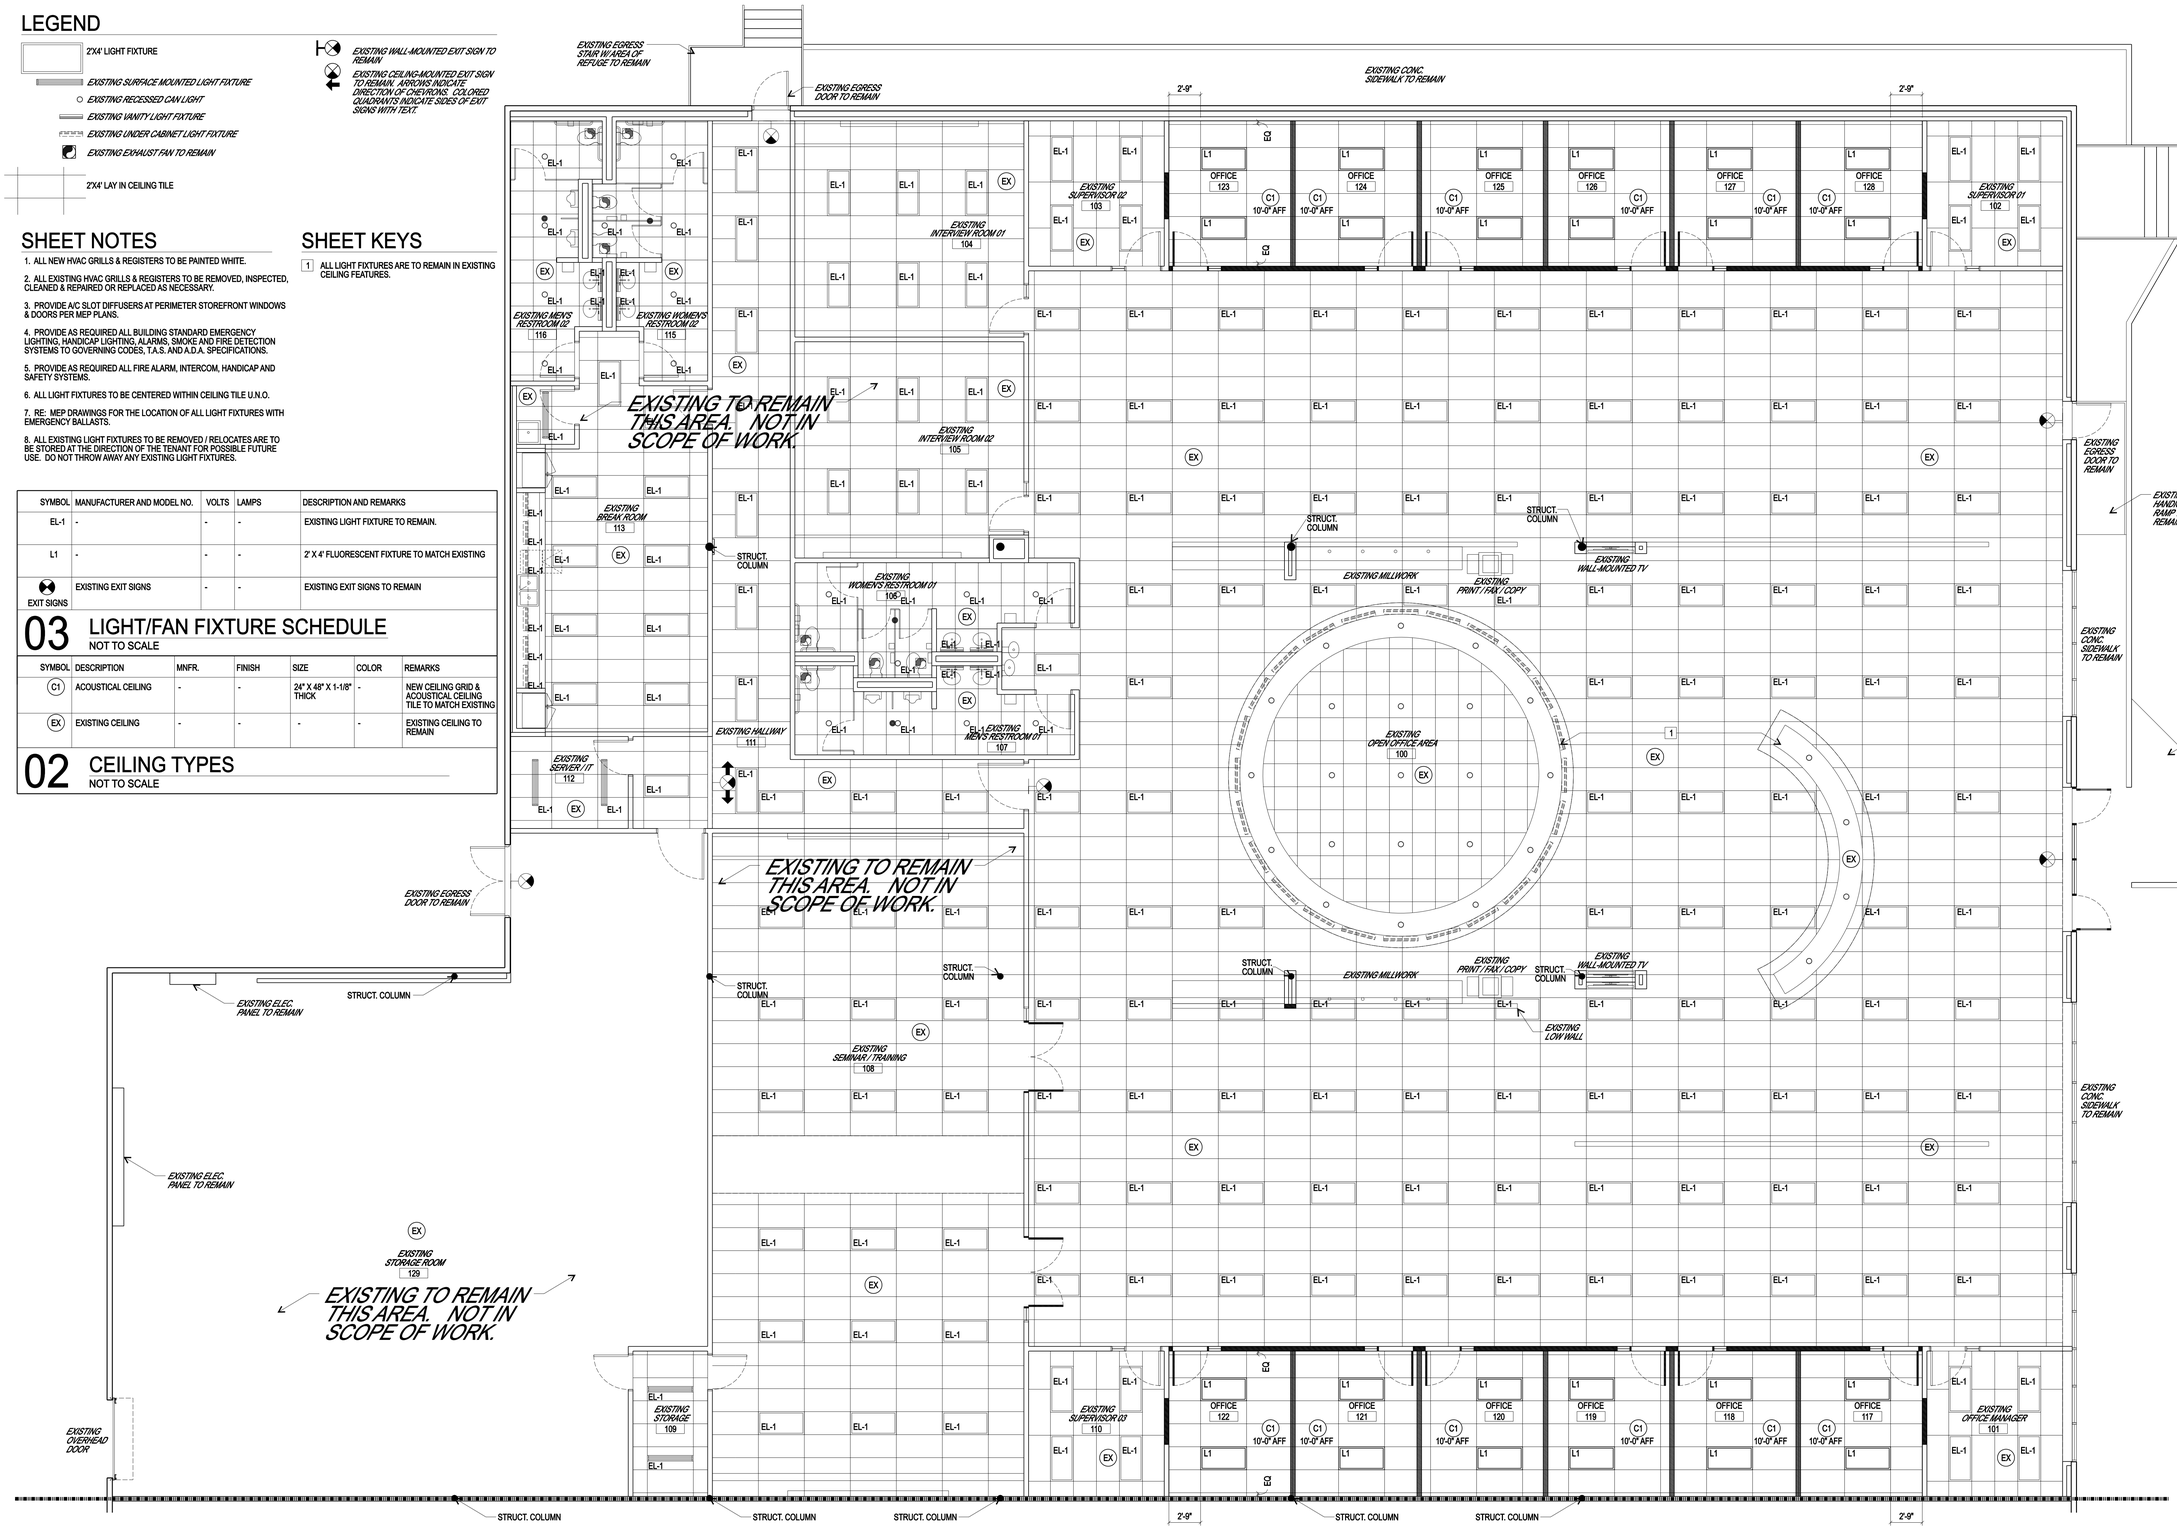

01 REFLECTED CEILING PLAN

SCALE : 3/16" = 1'-0"

NORTH

5'-0" 20'-0" 1'-0" 10'-0"

ISSUES AND REVISIONS

NO	DATE	DESCRIPTION
01	08.14.19	DESIGN DEVELOPMENT, PERMITTING & CONSTRUCTION

NM21 DESIGN STUDIO, LLC
nathan moore
936.648.1468
nathanmoore21@gmail.com

REGISTERED ARCHITECT GREGORY E. WARD 22708 STATE OF TEXAS 08.19.19

PROJECT NAME:
WORKFORCE SOLUTIONS - SOUTHEAST:
INTERIOR REMODEL

PROJECT ADDRESS:
12148-B GULF FREEWAY
HOUSTON, TX. 77034

SHEET NAME
FIRST FLOOR
REFLECTED CEILING PLAN

SHEET NUMBER
A312